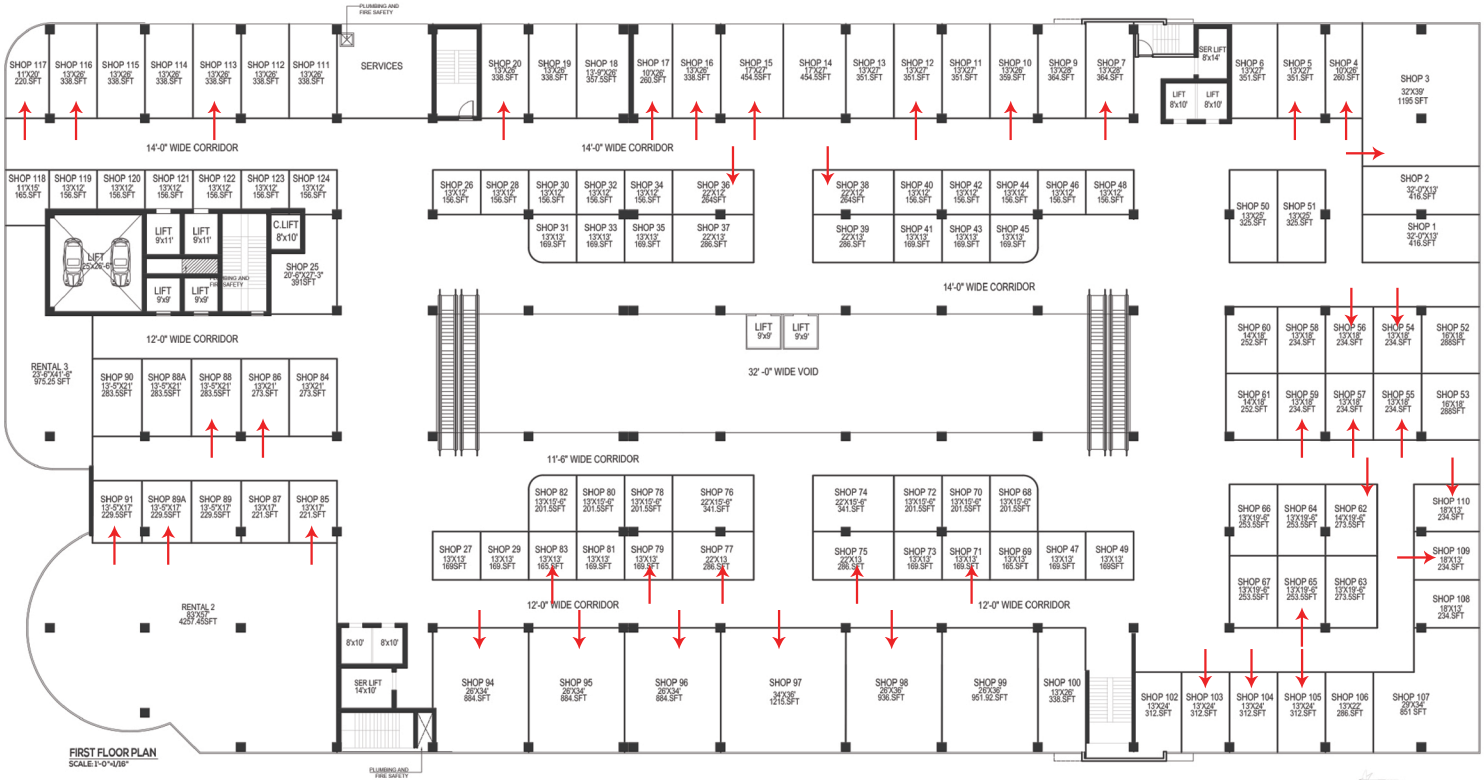

FIRST FLOOR PLAN
SCALE: 1'-0"=1/66"