T & T EMPLOYEES COOPERATIVE HOUSING SOCIETY (Regd.), Islamabad

T&T ECHS

LAYOUT PLAN OF TELE GARDENS, SECTOR F-17, ISLAMABAD - Final NOC Issued By CDA.

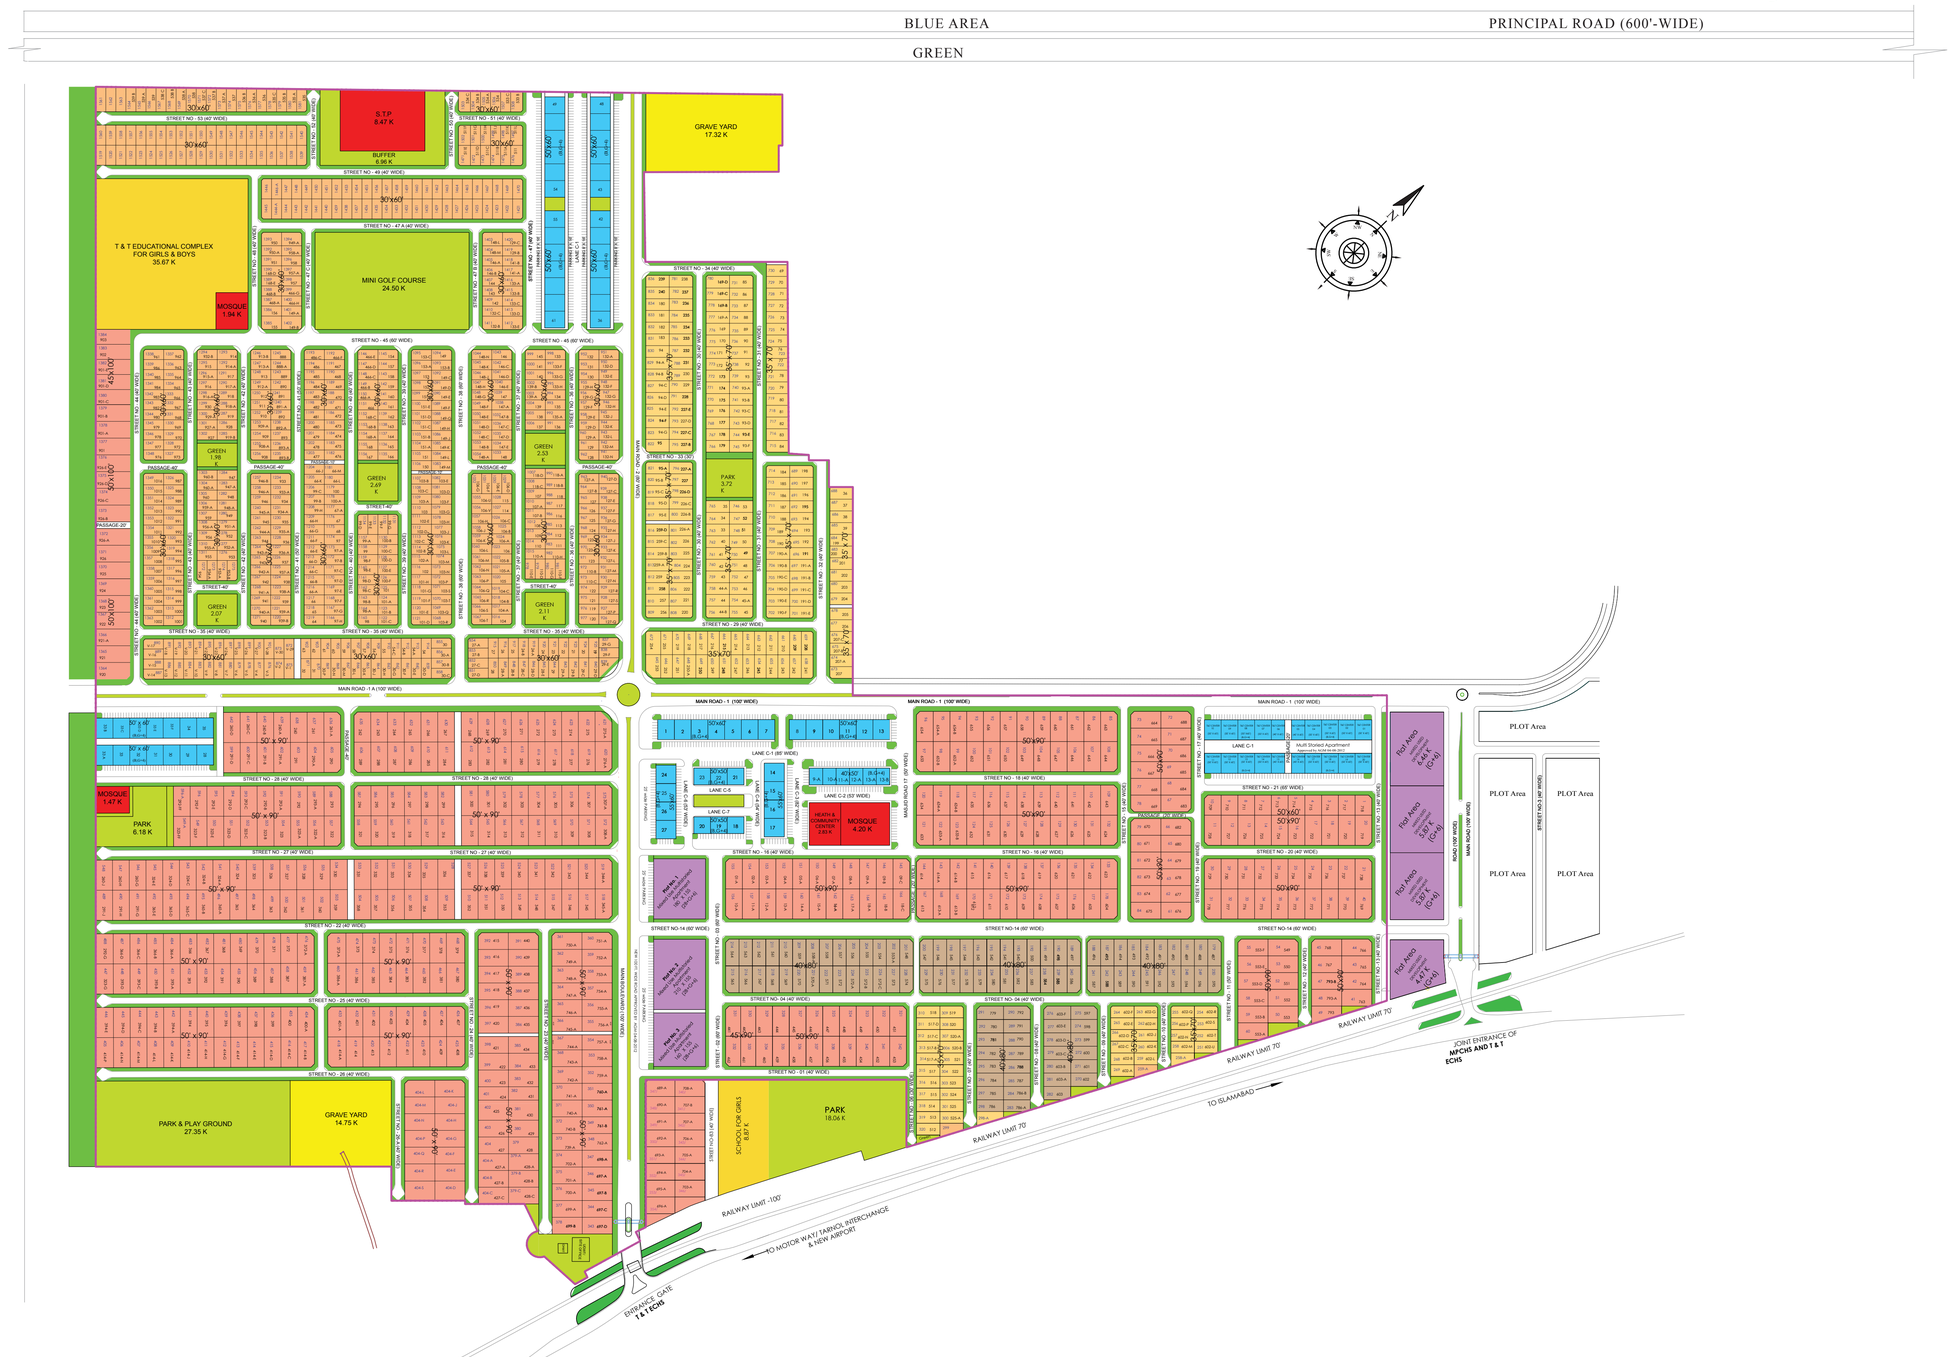

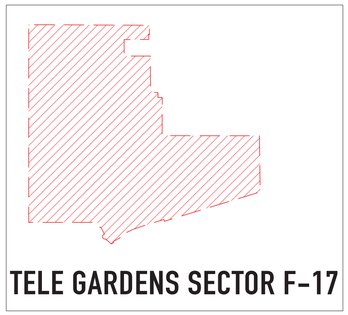

APPROVAL NO: CDA/PLW/UP(90)MPCHS/93/600
DATED: 18-02-2005

NOC NO: CDA/PLW/UP-HS(90)MPCHS/VOL-III/2003/491
DATED: 30-01-2008

PLOTS TYPOLOGY RESIDENTIAL

Sr. No	Plot Size
1	50' x 90'
2	40' x 80'
3	35' x 70'
4	30' x 60'
Total	

PLOTS TYPOLOGY COMMERCIAL/ MIXED USE

Sr. No	Plot Size
1	50' x 60'
2	40' x 60'
3	40' x 50'
4	Mixed Use
Total	

DESIGN CONSULTANT:

THE URBAN SOLUTIONS (PVT.) LTD.
m:+92 321 600 2200 info@theurbansolutions.com

A PROJECT OF:

T & T EMPLOYEES COOPERATIVE HOUSING SOCIETY (REGD.) ISLAMABAD
Tel: +92 51 210 42 44 | Fax: +92 51 210 42 45