ANNOTATION PLAN OF BTK-II

Detail of Design Land

Description	Acre	%	Sector	Total Design KM
Total Designed	3,125	66	A,B & D	202 KM APPX.
Remaining Land	1631.64	34		
Total Land Dated on :(07-03-2022)	4756.64	100		

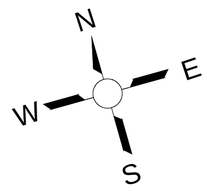

SECTOR-D

SECTOR-B

SECTOR-A

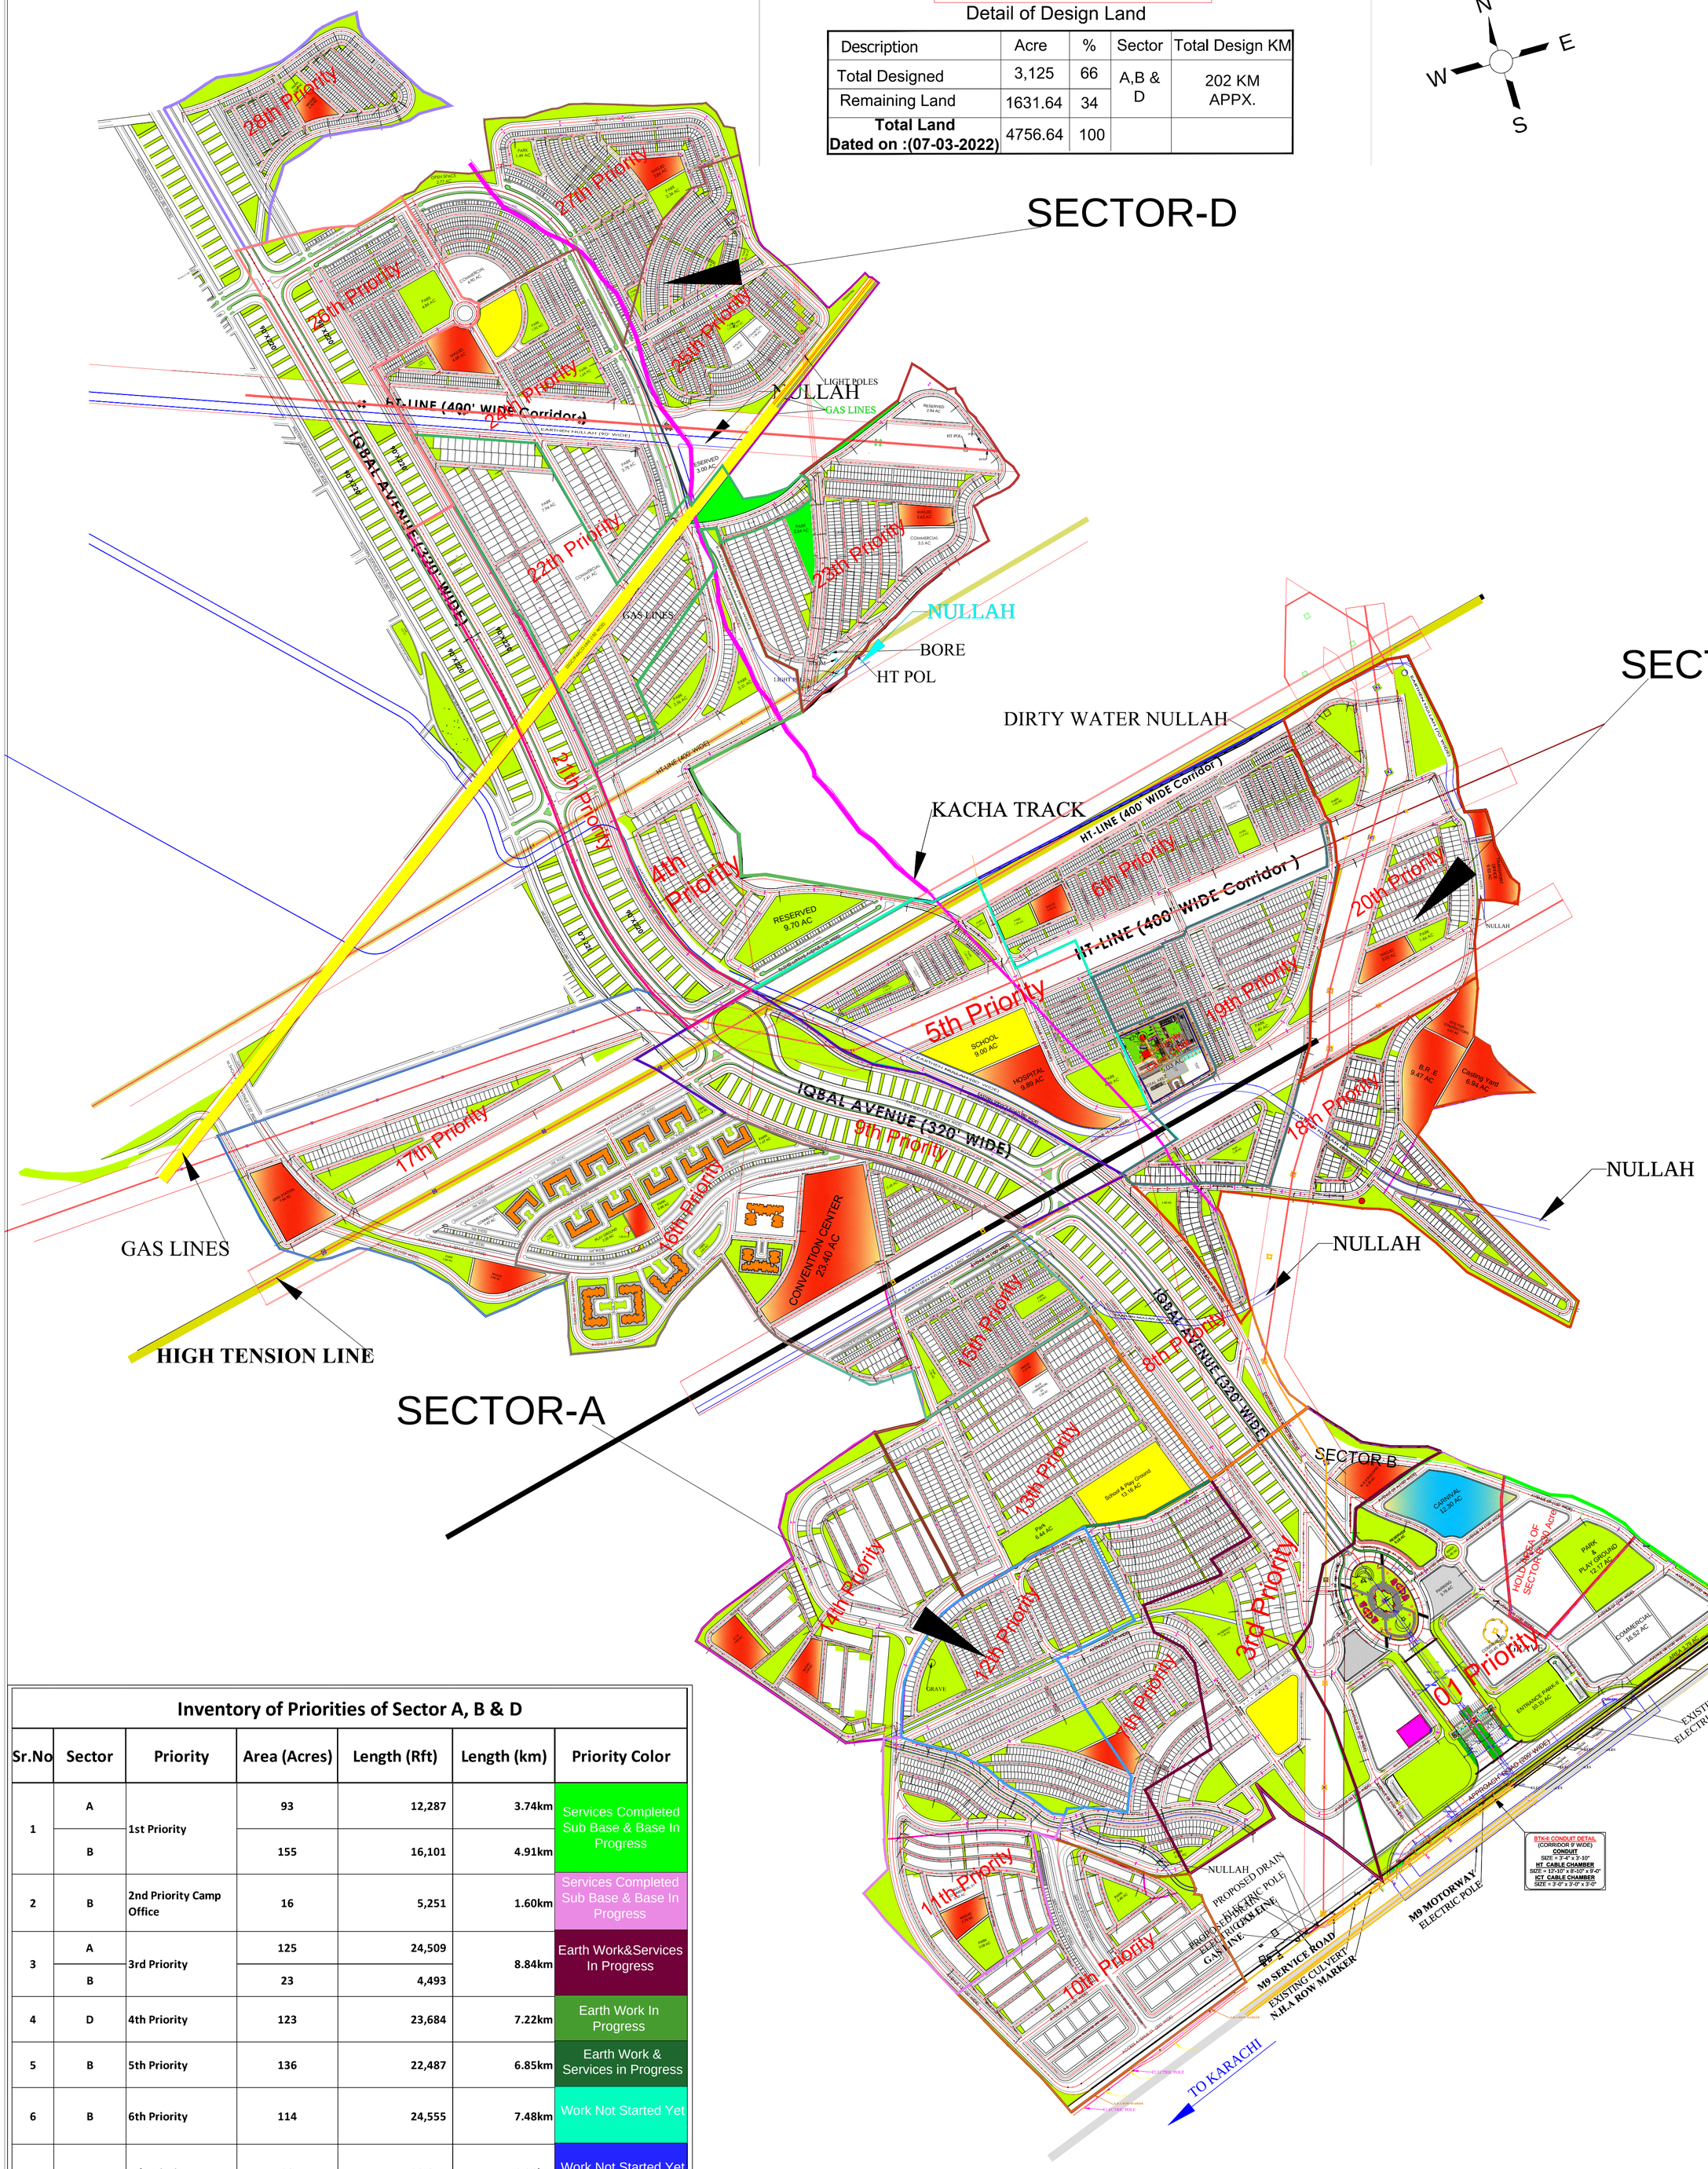

Inventory of Priorities of Sector A, B & D

Sr.No	Sector	Priority	Area (Acres)	Length (Rft)	Length (km)	Priority Color
1	A	1st Priority	93	12,287	3.74km	Services Completed Sub Base & Base In Progress
	B		155	16,101	4.91km	
2	B	2nd Priority Camp Office	16	5,251	1.60km	Services Completed Sub Base & Base In Progress
3	A	3rd Priority	125	24,509	8.84km	Earth Work&Services In Progress
	B		23	4,493		
4	D	4th Priority	123	23,684	7.22km	Earth Work In Progress
5	B	5th Priority	136	22,487	6.85km	Earth Work & Services in Progress
6	B	6th Priority	114	24,555	7.48km	Work Not Started Yet
7	A	7th Priority	98	22,841	6.96km	Work Not Started Yet
8	A,B	8th Priority	90	25,024	7.63km	Work Not Started Yet
9	A,B	9th Priority	106	25,620	7.81km	Work Not Started Yet
10	A	10th Priority	103	26,583	8.10km	Work Not Started Yet
11	A	11th Priority	79	22,060	6.72km	Work Not Started Yet
12	A	12th Priority	98	24,895	7.59km	Work Not Started Yet
13	A	13th Priority	118	23,053	7.03km	Work Not Started Yet
14	A	14th Priority	107	25,876	7.89km	Work Not Started Yet
15	A	15th Priority	57	18,260	5.57km	Work Not Started Yet
16	A	16th Priority	168	21,716	6.62km	Work Not Started Yet
17	A	17th Priority	201	24,533	7.48km	Work Not Started Yet
18	B	18th Priority	112	24,640	7.51km	Work Not Started Yet
19	B	19th Priority	101	25,940	7.91km	Work Not Started Yet
20	B	20th Priority	134	21,260	6.48km	Work Not Started Yet
21	D	21st Priority	76	25,190	7.68km	Work Not Started Yet
22	D	22nd Priority	112	23,906	7.29km	Work Not Started Yet
23	D	23rd Priority	115	29,272	8.92km	Work Not Started Yet
24	D	24th Priority	113	25,809	7.87km	Work Not Started Yet
25	D	25th Priority	101	27,058	8.25km	Work Not Started Yet
26	D	26th Priority	86	24,225	7.38km	Work Not Started Yet
27	D	27th Priority	104	26,143	7.97km	Work Not Started Yet
28	D	28th Priority	64	14,656	4.47km	Work Not Started Yet
	Total Design		**3,125**	**661,927**	**202**	